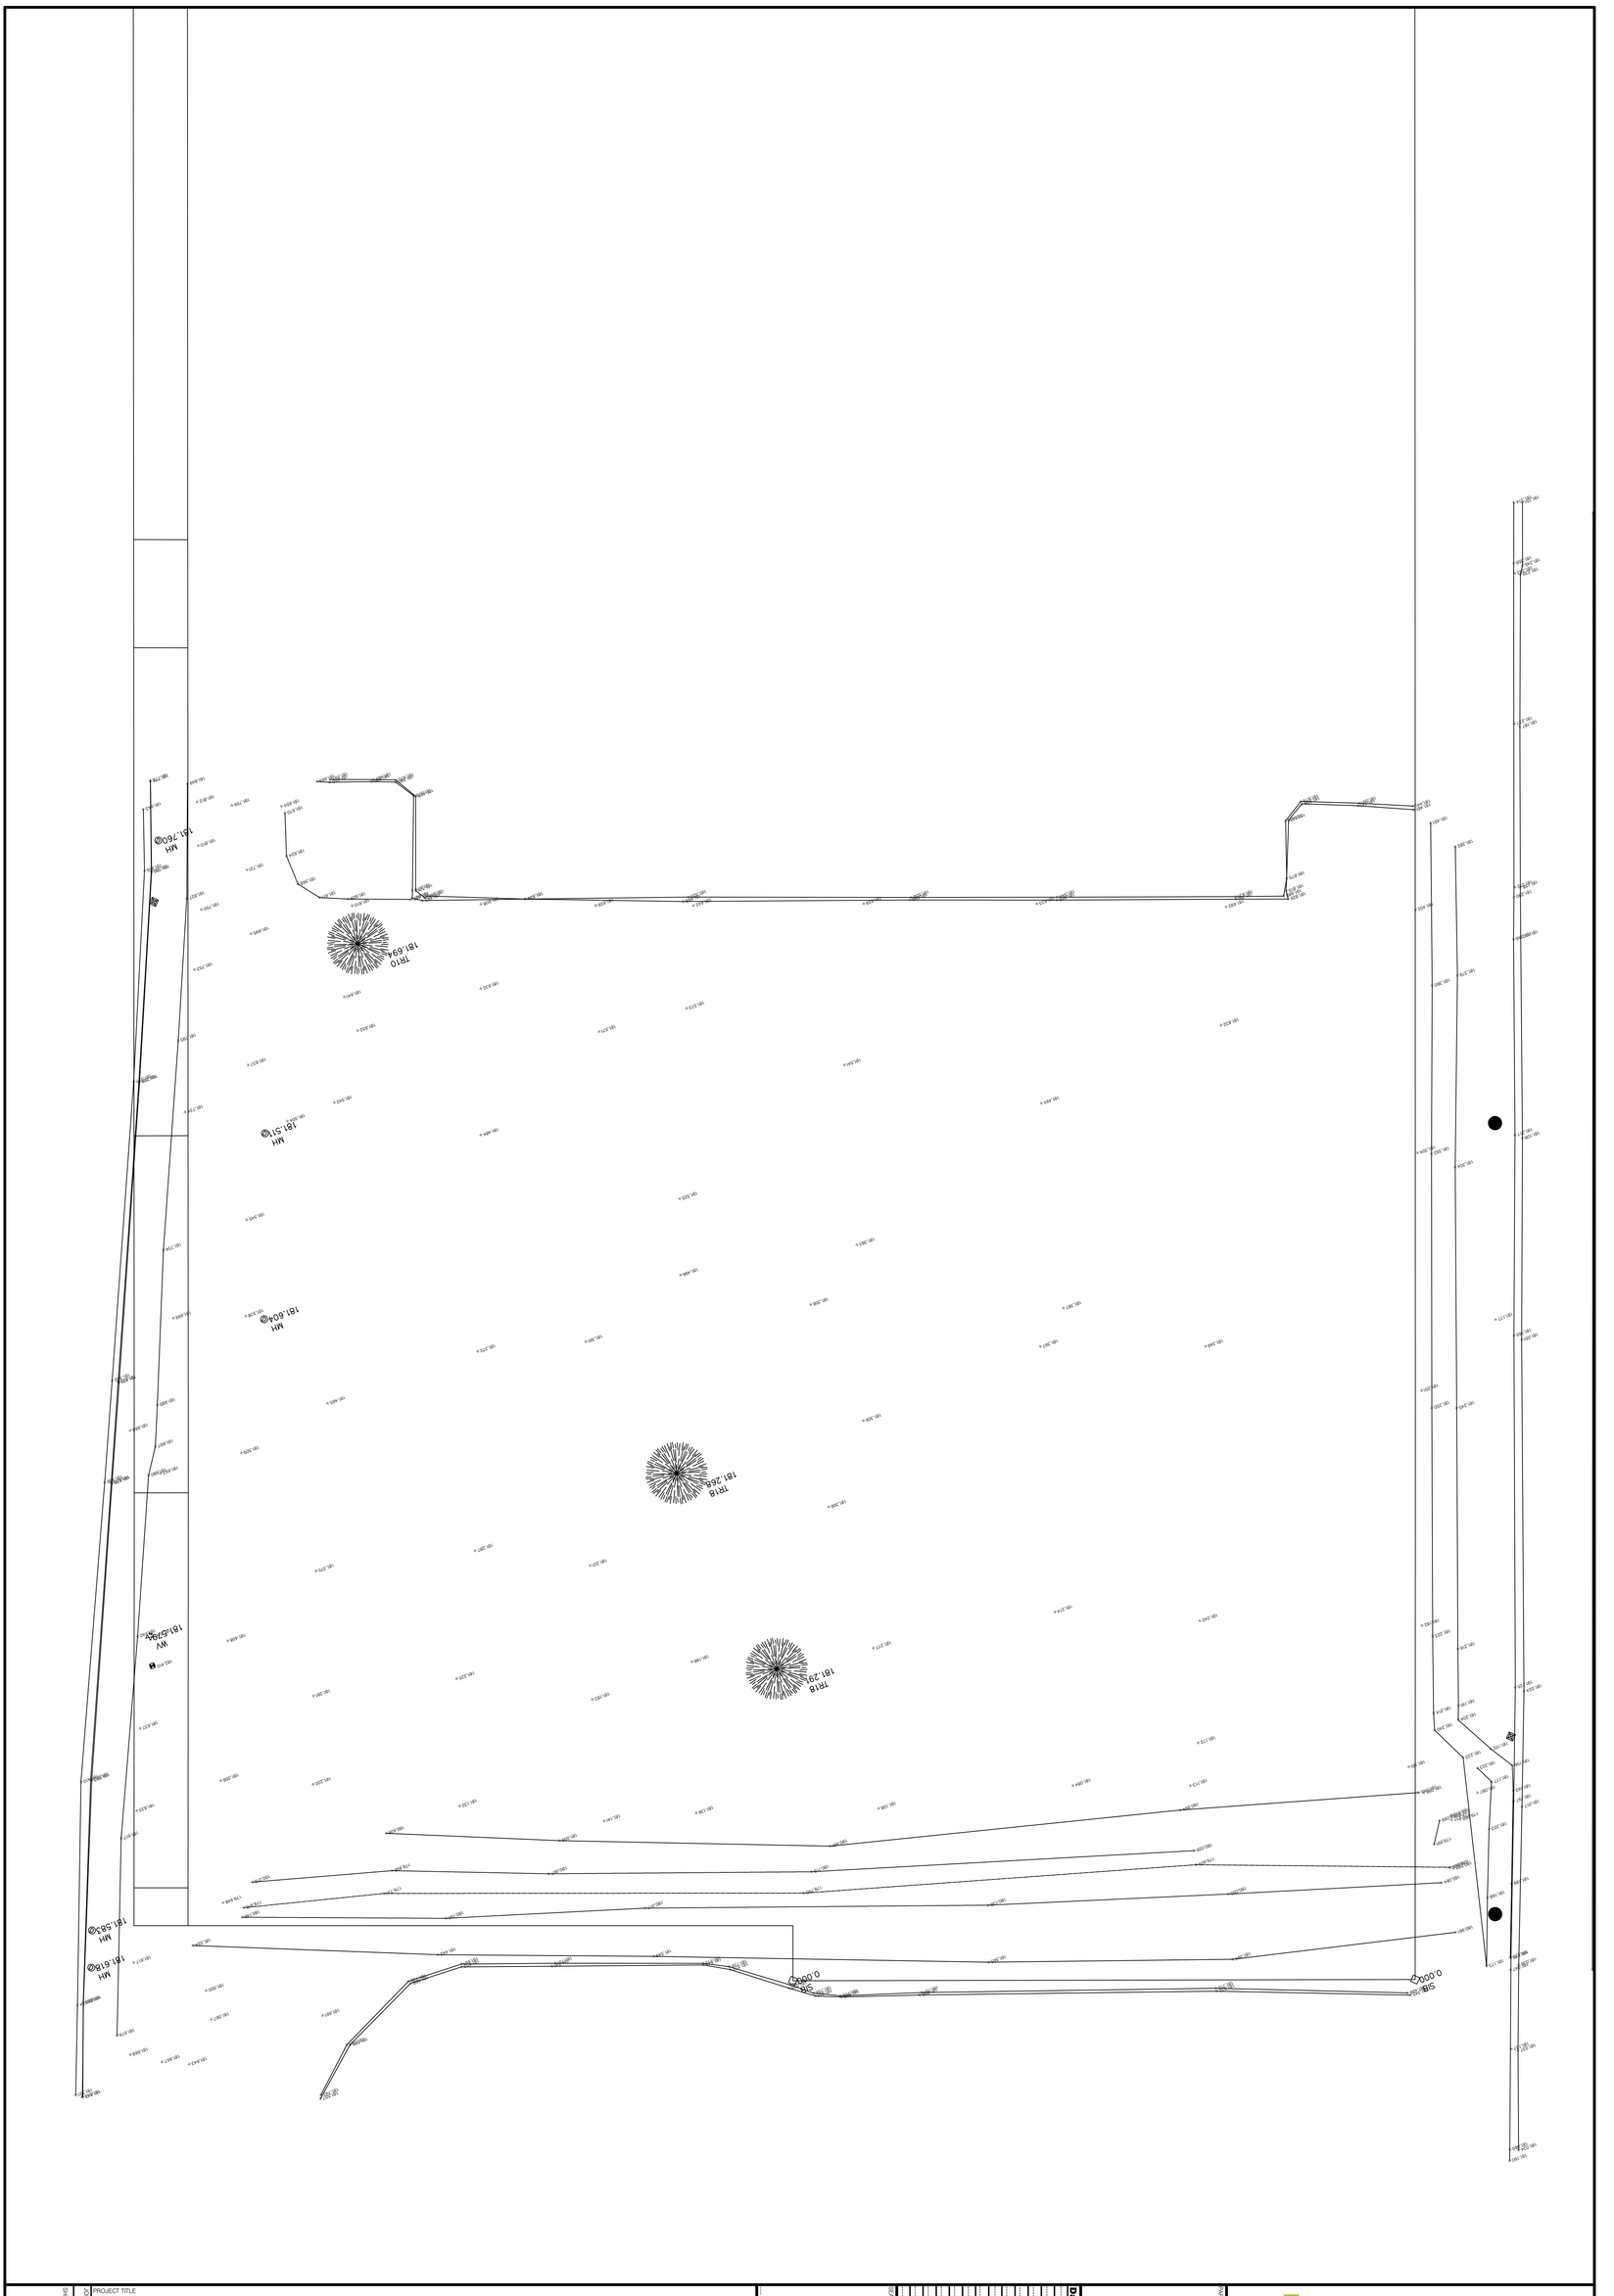

SHEET NUMBER

JOB NUMBER

PROJECT TITLE

SHEET TITLE

GRADING PLAN

SEAL

Date	Revision

PARTNER / CONSULTANTS

BAIRD | AE
architecture + engineering

1000 - 267 Pelissier Street
Windsor ON N9A 4K4

102 - 27 Princess Street
Leamington ON N8H 2X8