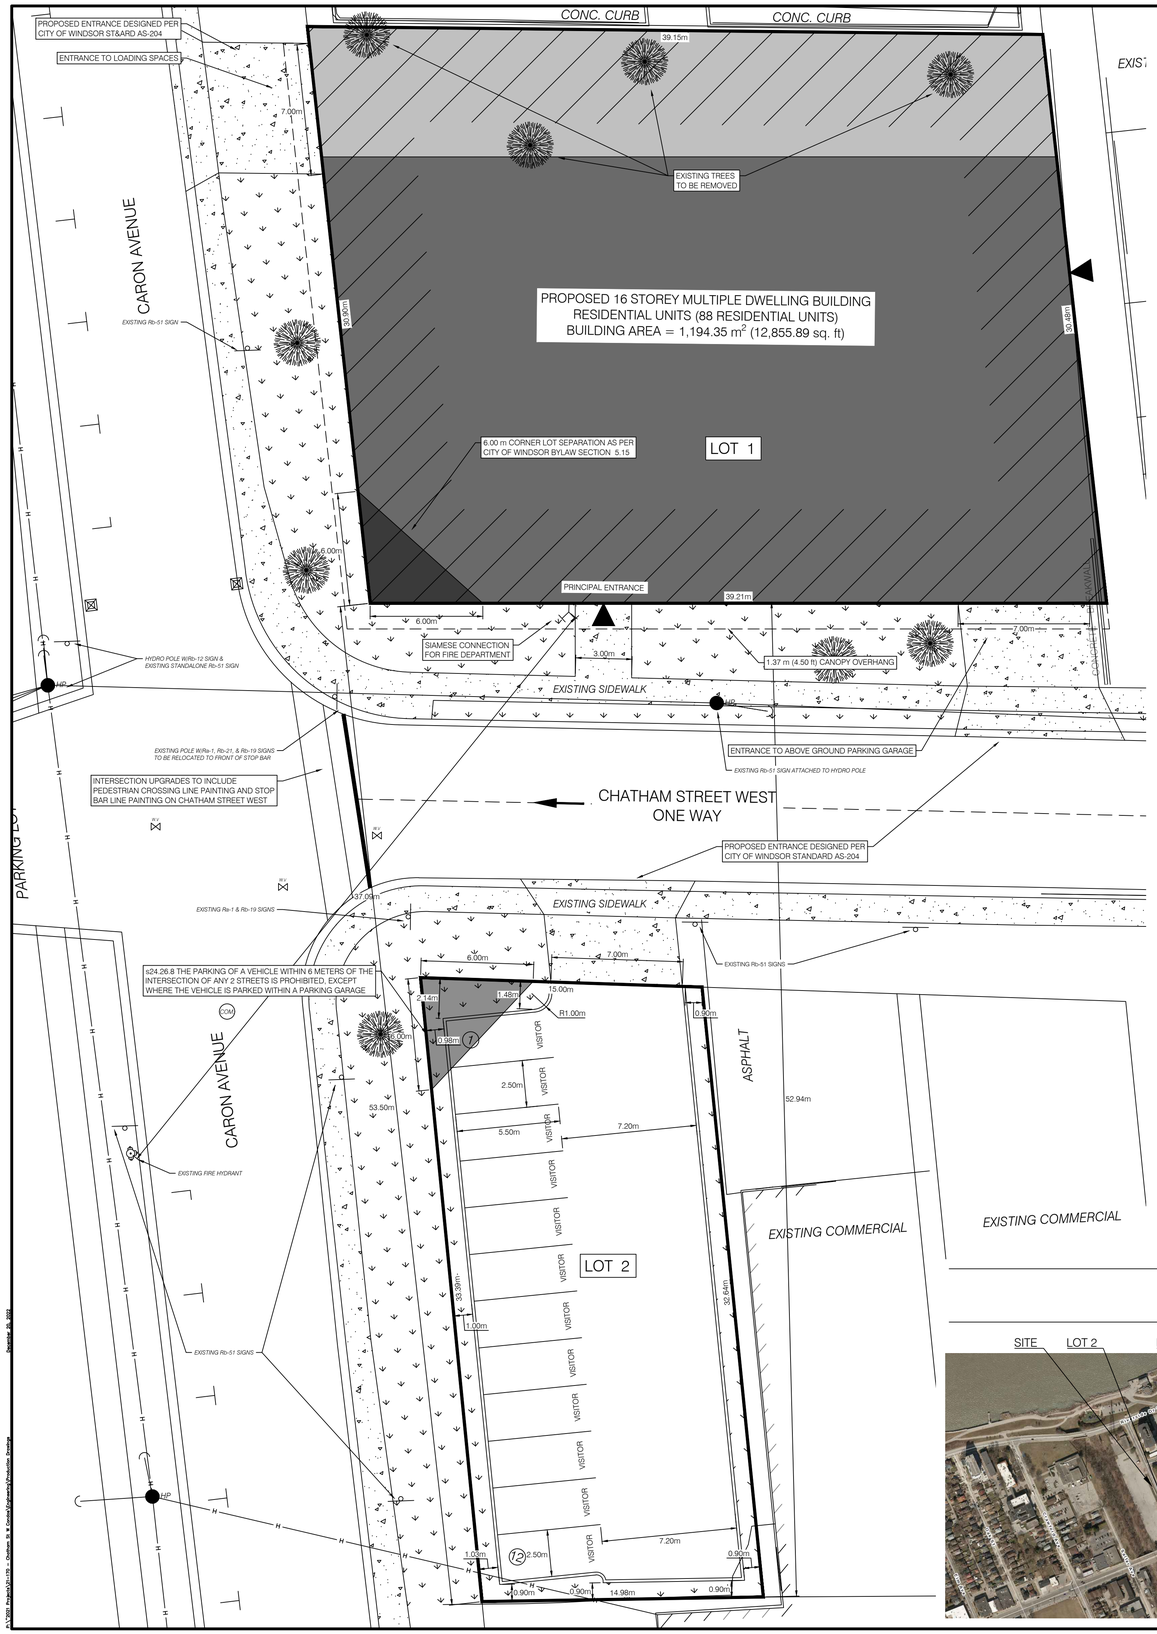

LEGEND	
1	NUMBERED PARKING SPACES
	PARKING/ROAD SIGN
	FIRE HYDRANT
	BUILDING ENTRANCE
	HYDRO POLE (HP)
	OVERHEAD HYDRO CABLE
	GUY WIRE
	EXISTING CATCH BASIN
CXM	EXISTING COMBINED SEWER MANHOLE
W.V.	EXISTING WATER VALVE
	EXISTING TREES
	LANDSCAPE OPEN SPACE
	SIDEWALK/CONCRETE
	PROPOSED BUILDING
	PROPOSED 5 STOREY PODIUM (FLOORS 1-5)
	PROPOSED 11 STOREY TOWER (FLOORS 6-16)
	PROPERTY LINE

KEY PLAN
1:2500

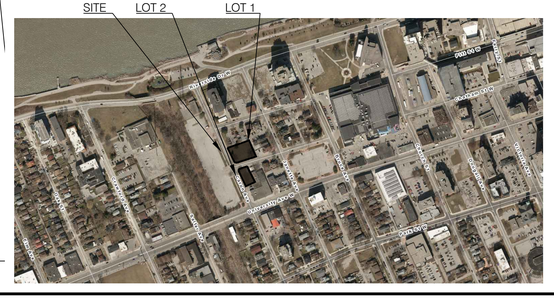
SITE
LOT 2
LOT 1
CHATHAM ST
CHATHAM ST
CHATHAM ST