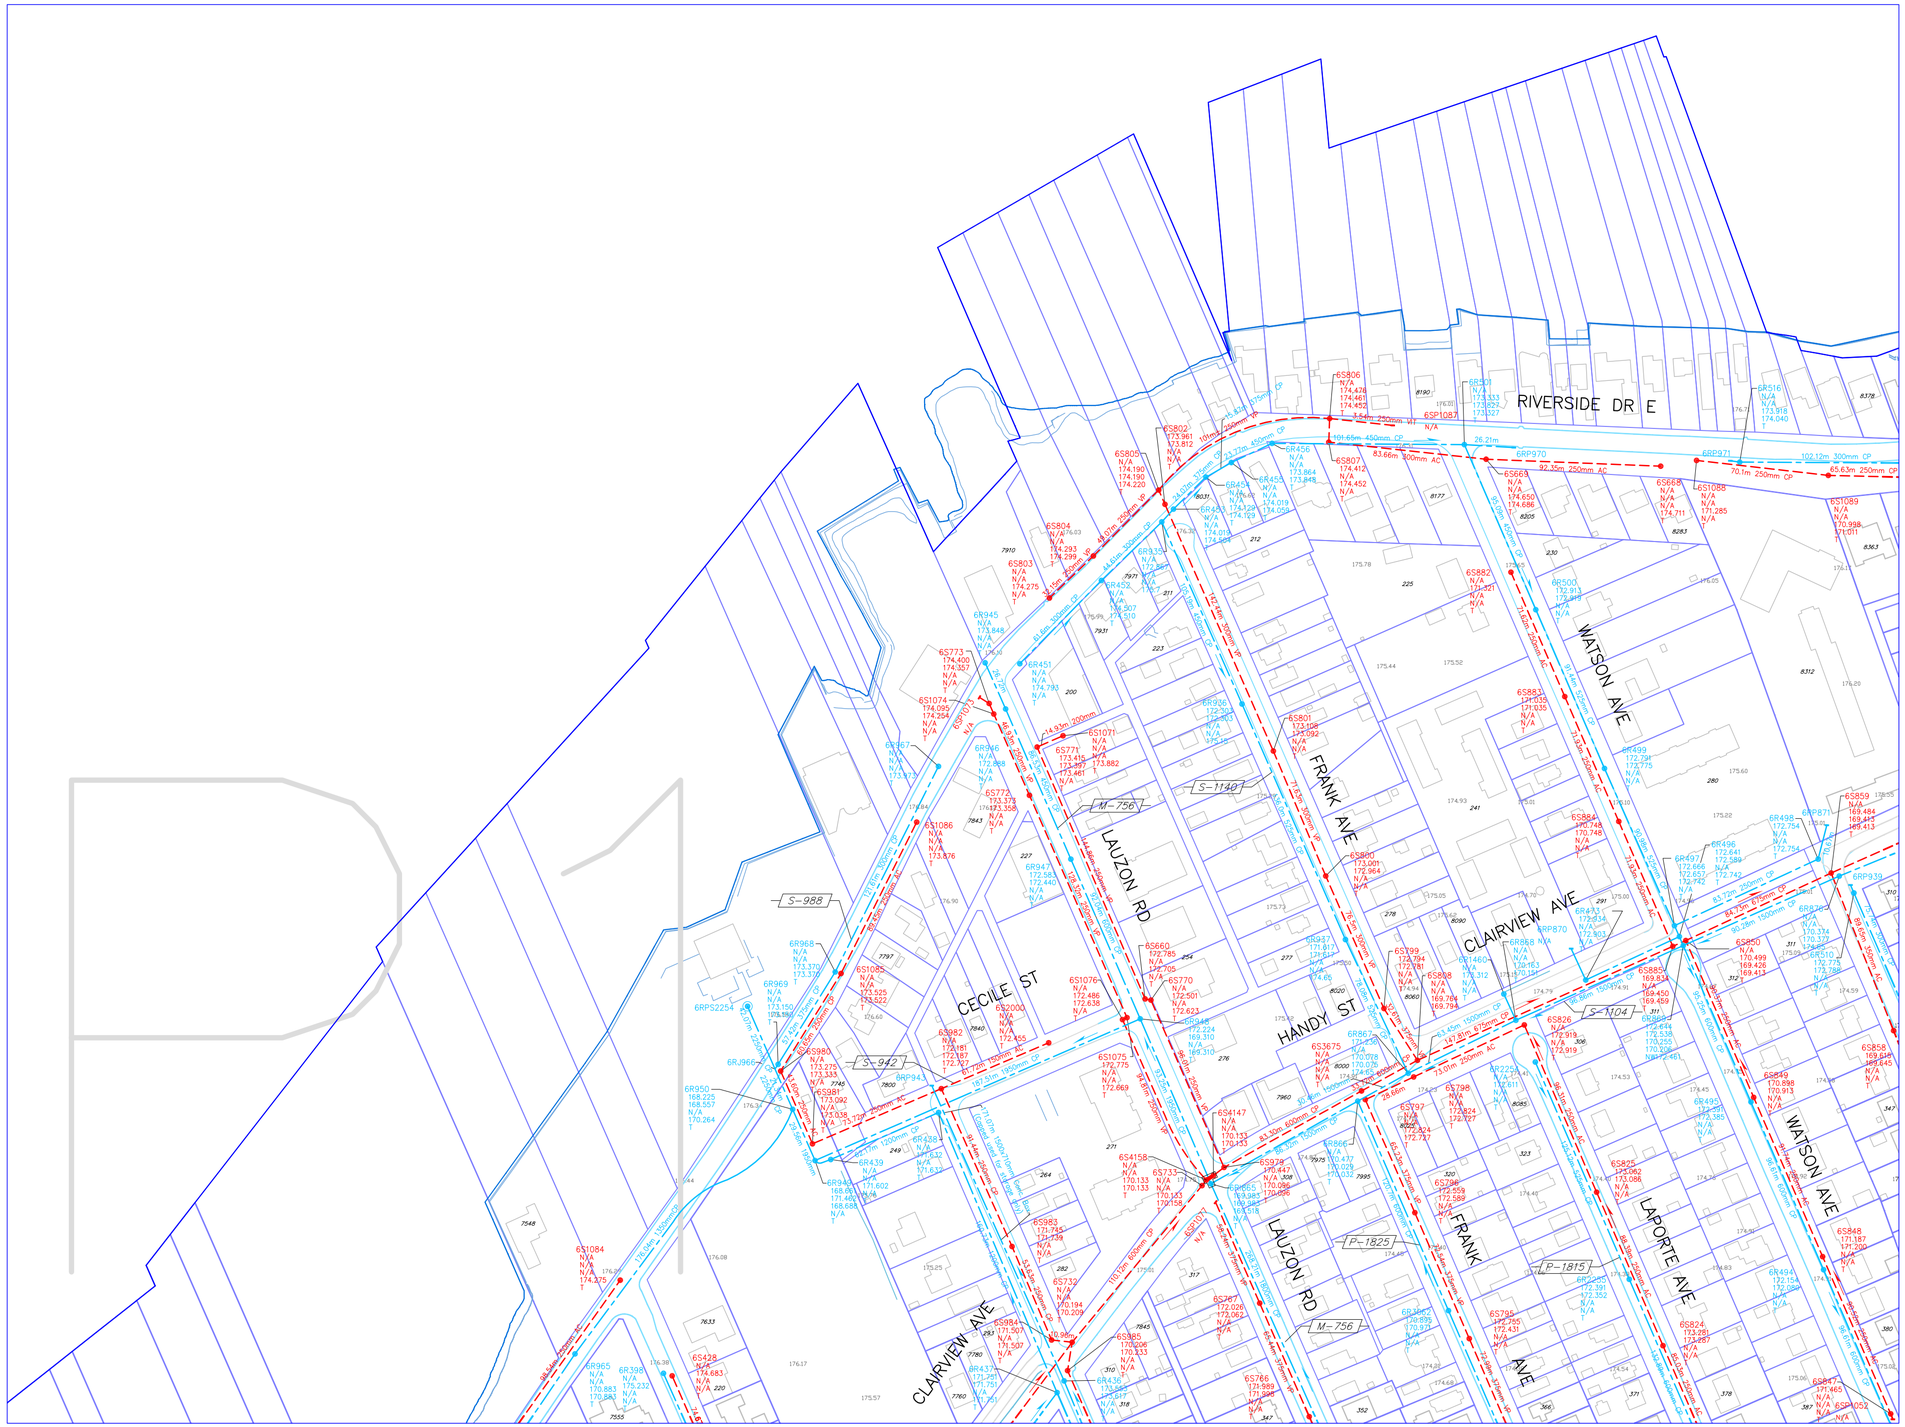

NOTE:
THE INFORMATION ON THIS PLAN IS COMPILED FROM VARIOUS SOURCES, AND SHOULD BE VERIFIED PRIOR TO USE.

Table of Revisions

P1			
Number	Revision	Date	By
0.	Revised	01-04-19	
	Revised	03-07-04	
	Revised	Oct. 2003	WR/JC
	Revised	June 2004	WR/JC
	Revised	June 2005	WR/JC
	Revised	June 2007	WR

The Corporation of the City of Windsor

Public Works, Engineering & Projects

GEOMATICS PUBLIC WORKS WINDSOR

SEWER ATLAS

SCALE

25m 10 0 25 50 75 100 125 150m

HORIZONTAL 1 : 2000

SANITARY SEWER
STORM SEWER
COMBINED SEWER
SANITARY / STORM — PROPOSED OR AS BUILT INFO N/A
GAS LINE
STEAM LINE
HYDRO ONE
R.O.W
ASSESSMENT LOT

Ward — Type S=Sanitary R=Storm C=Combined
7R00000 — Manhole Number
Manhole Location — N/A North Invert, N/A South Invert, 190.00 East Invert, 190.00 West Invert, T Top Elevation
100.85m 1200mm CP — Pipe Length, Pipe Size, Pipe Material

Ward — Type Typical Dual Manhole
7D00000 — Manhole Number
Manhole Location — N/A North Invert, N/A South Invert, 190.00 East Invert, 190.00 West Invert, T Top Elevation
Storm: N/A, N/A, 190.00, 190.00 — Sanitary: N/A, N/A, 190.00, 190.00

S-1000 — CONSTRUCTION DWG NUMBER

O1	P1	Q1
O2	P2	Q2