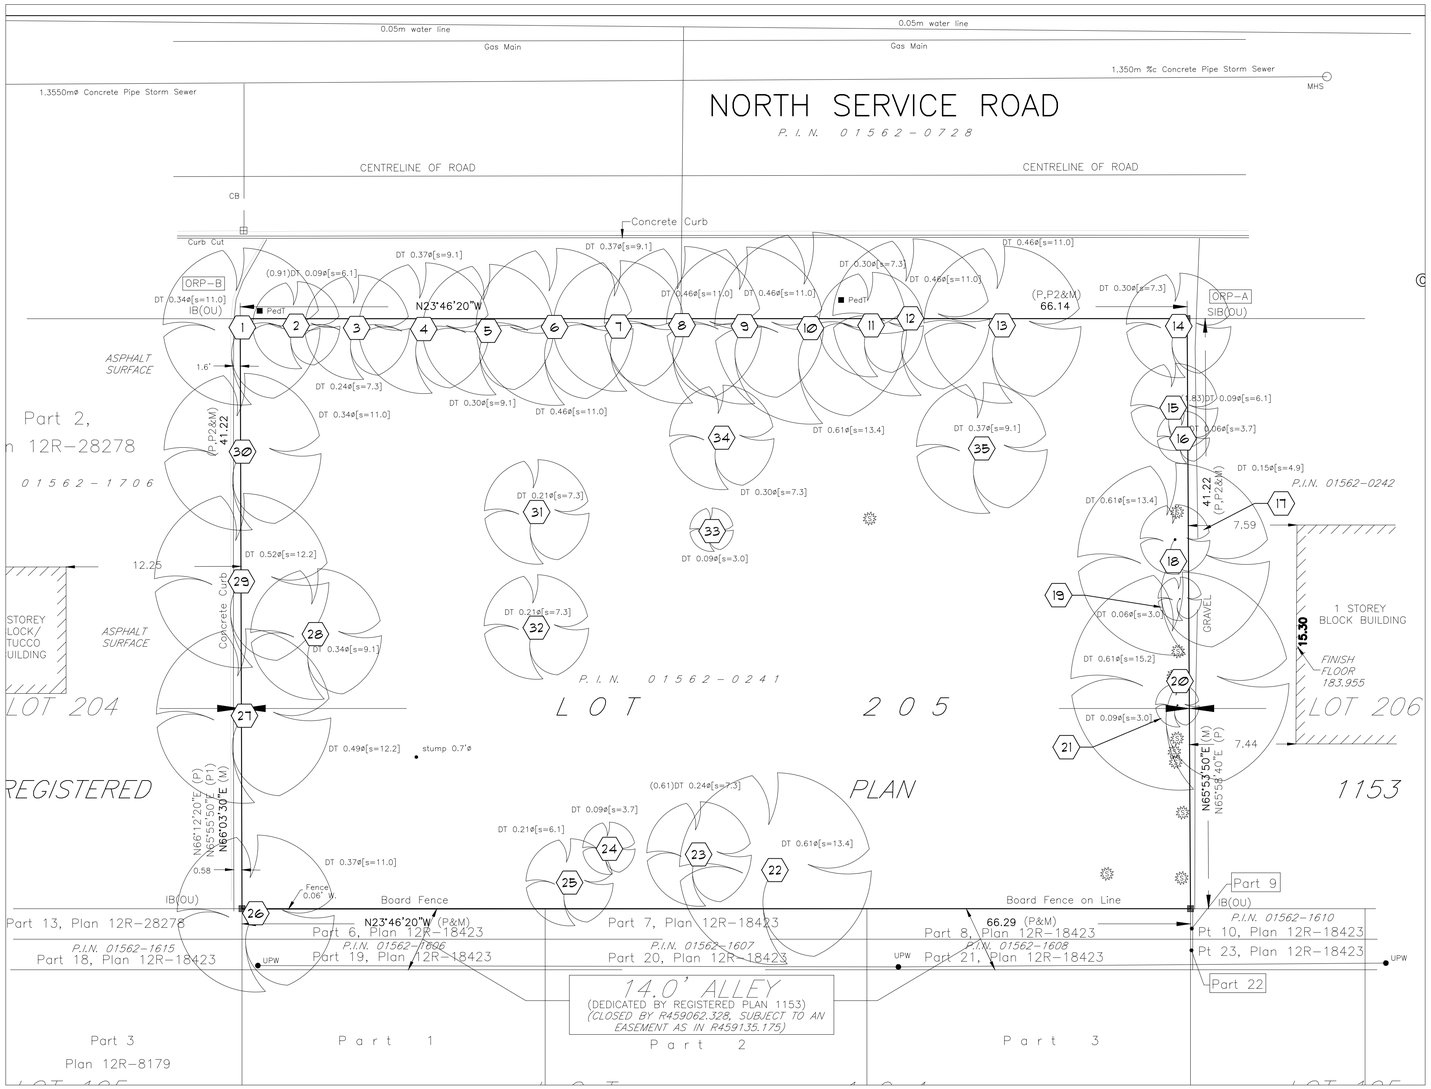

EXISTING TREE SURVEY $ PRESERVATION PLAN

ORIGINAL SHEET SIZE: 24" x 36"

SCALE 1:200

0 5m 10m 15m

North

Existing Tree List and Condition

TREE NO.	BOTANICAL NAME	COMMON NAME	SIZE (cm- dbh)	CONDITION	REMARKS
1	Acer saccharinum	Silver Maple	38	Poor	
2	Acer saccharinum	Silver Maple	10	Good	Triple Trunk
3	Acer saccharinum	Silver Maple	27	Fair	Remove, Development
4	Acer saccharinum	Silver Maple	37	Good	Remove, Development
5	Acer saccharinum	Silver Maple	30	Poor	Remove, Development
6	Acer saccharinum	Silver Maple	50	Good	
7	Acer saccharinum	Silver Maple	37	Fair	
8	Acer saccharinum	Silver Maple	51	Poor	Remove, Condition
9	Acer saccharinum	Silver Maple	52	Fair	
10	Acer saccharinum	Silver Maple	64	Fair	
11	Acer saccharinum	Silver Maple	33	Poor	
12	Acer saccharinum	Silver Maple	51	Good	Remove, Development
13	Acer saccharinum	Silver Maple	51	Good	Remove, Development
14	Acer saccharinum	Silver Maple	33	Good	
15	Fraxinus pennsylvanica	Green Ash	10	Fair	Suckers
16	Quercus macrocarpa	Bur Oak	44	Good	
17	Does Not Exist				
18	Acer saccharinum	Silver Maple	64	Good	
19	Prunus spp	Cherry	15	Fair	
20	Prunus spp	Cherry	8	Good	
21	Acer saccharinum	Silver Maple	53	Good	
22	Prunus spp	Cherry	15	Poor	Topped, Remove - Condition
23	Robina pseudoacacia	Black Locust	68	Poor	Remove, Condition
24	Robina pseudoacacia	Black Locust	30	Good	
25	Quercus macrocarpa	Bur Oak	10	Good	
26	Robina pseudoacacia	Black Locust	20	Good	
27	Acer saccharinum	Silver Maple	40	Good	
28	Acer saccharinum	Silver Maple	60	Fair	Topped
29	Malus spp	Crabapple	30	Fair	
30	Acer saccharinum	Silver Maple	58	Fair	
31	Acer saccharinum	Silver Maple	37	Fair	Remove, Development
32	Quercus macrocarpa	Bur Oak	29	Good	Remove, Development
33	Platanus occidentlis	Sycamore	26	Good	Remove, Development
34	Acer saccharinum	Silver Maple	35	Good	Remove, Development
35	Acer platanoides	Norway Maple	10	Good	Remove, Development

Notes

1. The location of the existing trees was taken from the survey provided by Verhaegen Land Surveyors.
2. The species, size and condition of the existing trees was provided by Mr. Bill Roesel, Forester
3. Care has been taken to obtain all information from reliable sources. All data has been verified insofar as possible. The consultant can neither guarantee nor be responsible for the accuracy of information provided by others.

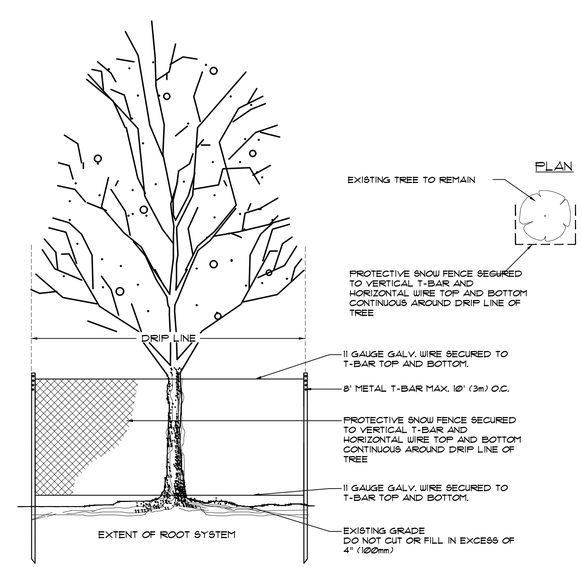

Existing Tree Protection

NTS

BP
Bezaire Partners

Landscape Architects,
Public Consultation
Project Management

2255 Pelissier Street
Windsor, ON N8X 1N5
cell: 519 791-1651

gbezaire@bezaire.ca

SEAL:

LANDSCAPE ARCHITECTS ASSOCIATION OF ONTARIO
LANDON D. BEZAIRE
OALA
04/18/24
MEMBER

ISSUED:

REVISIONS:

All drawings, specifications and other related documents are the copyright property of the CONSULTANT and shall be returned upon request.

Reproduction of drawings and related documents, in whole or in part, is forbidden without the written permission of the CONSULTANT.

The contractor shall check and verify all pertinent dimensions and report any discrepancies to the CONSULTANT before proceeding with the work.

PROJECT:

PROPOSED SELF-STORAGE DEVELOPMENT
NORTH SERVICE RD.
WINDSOR, ONTARIO

DRAWING TITLE:

EXISTING TREE SURVEY

SCALE: As Noted

DRAWN BY: GDB

CHECKED BY: PLB

APPROVED BY:

DATE: Date

DRAWING NO: LA-1

CAD file: 1682 TIPP