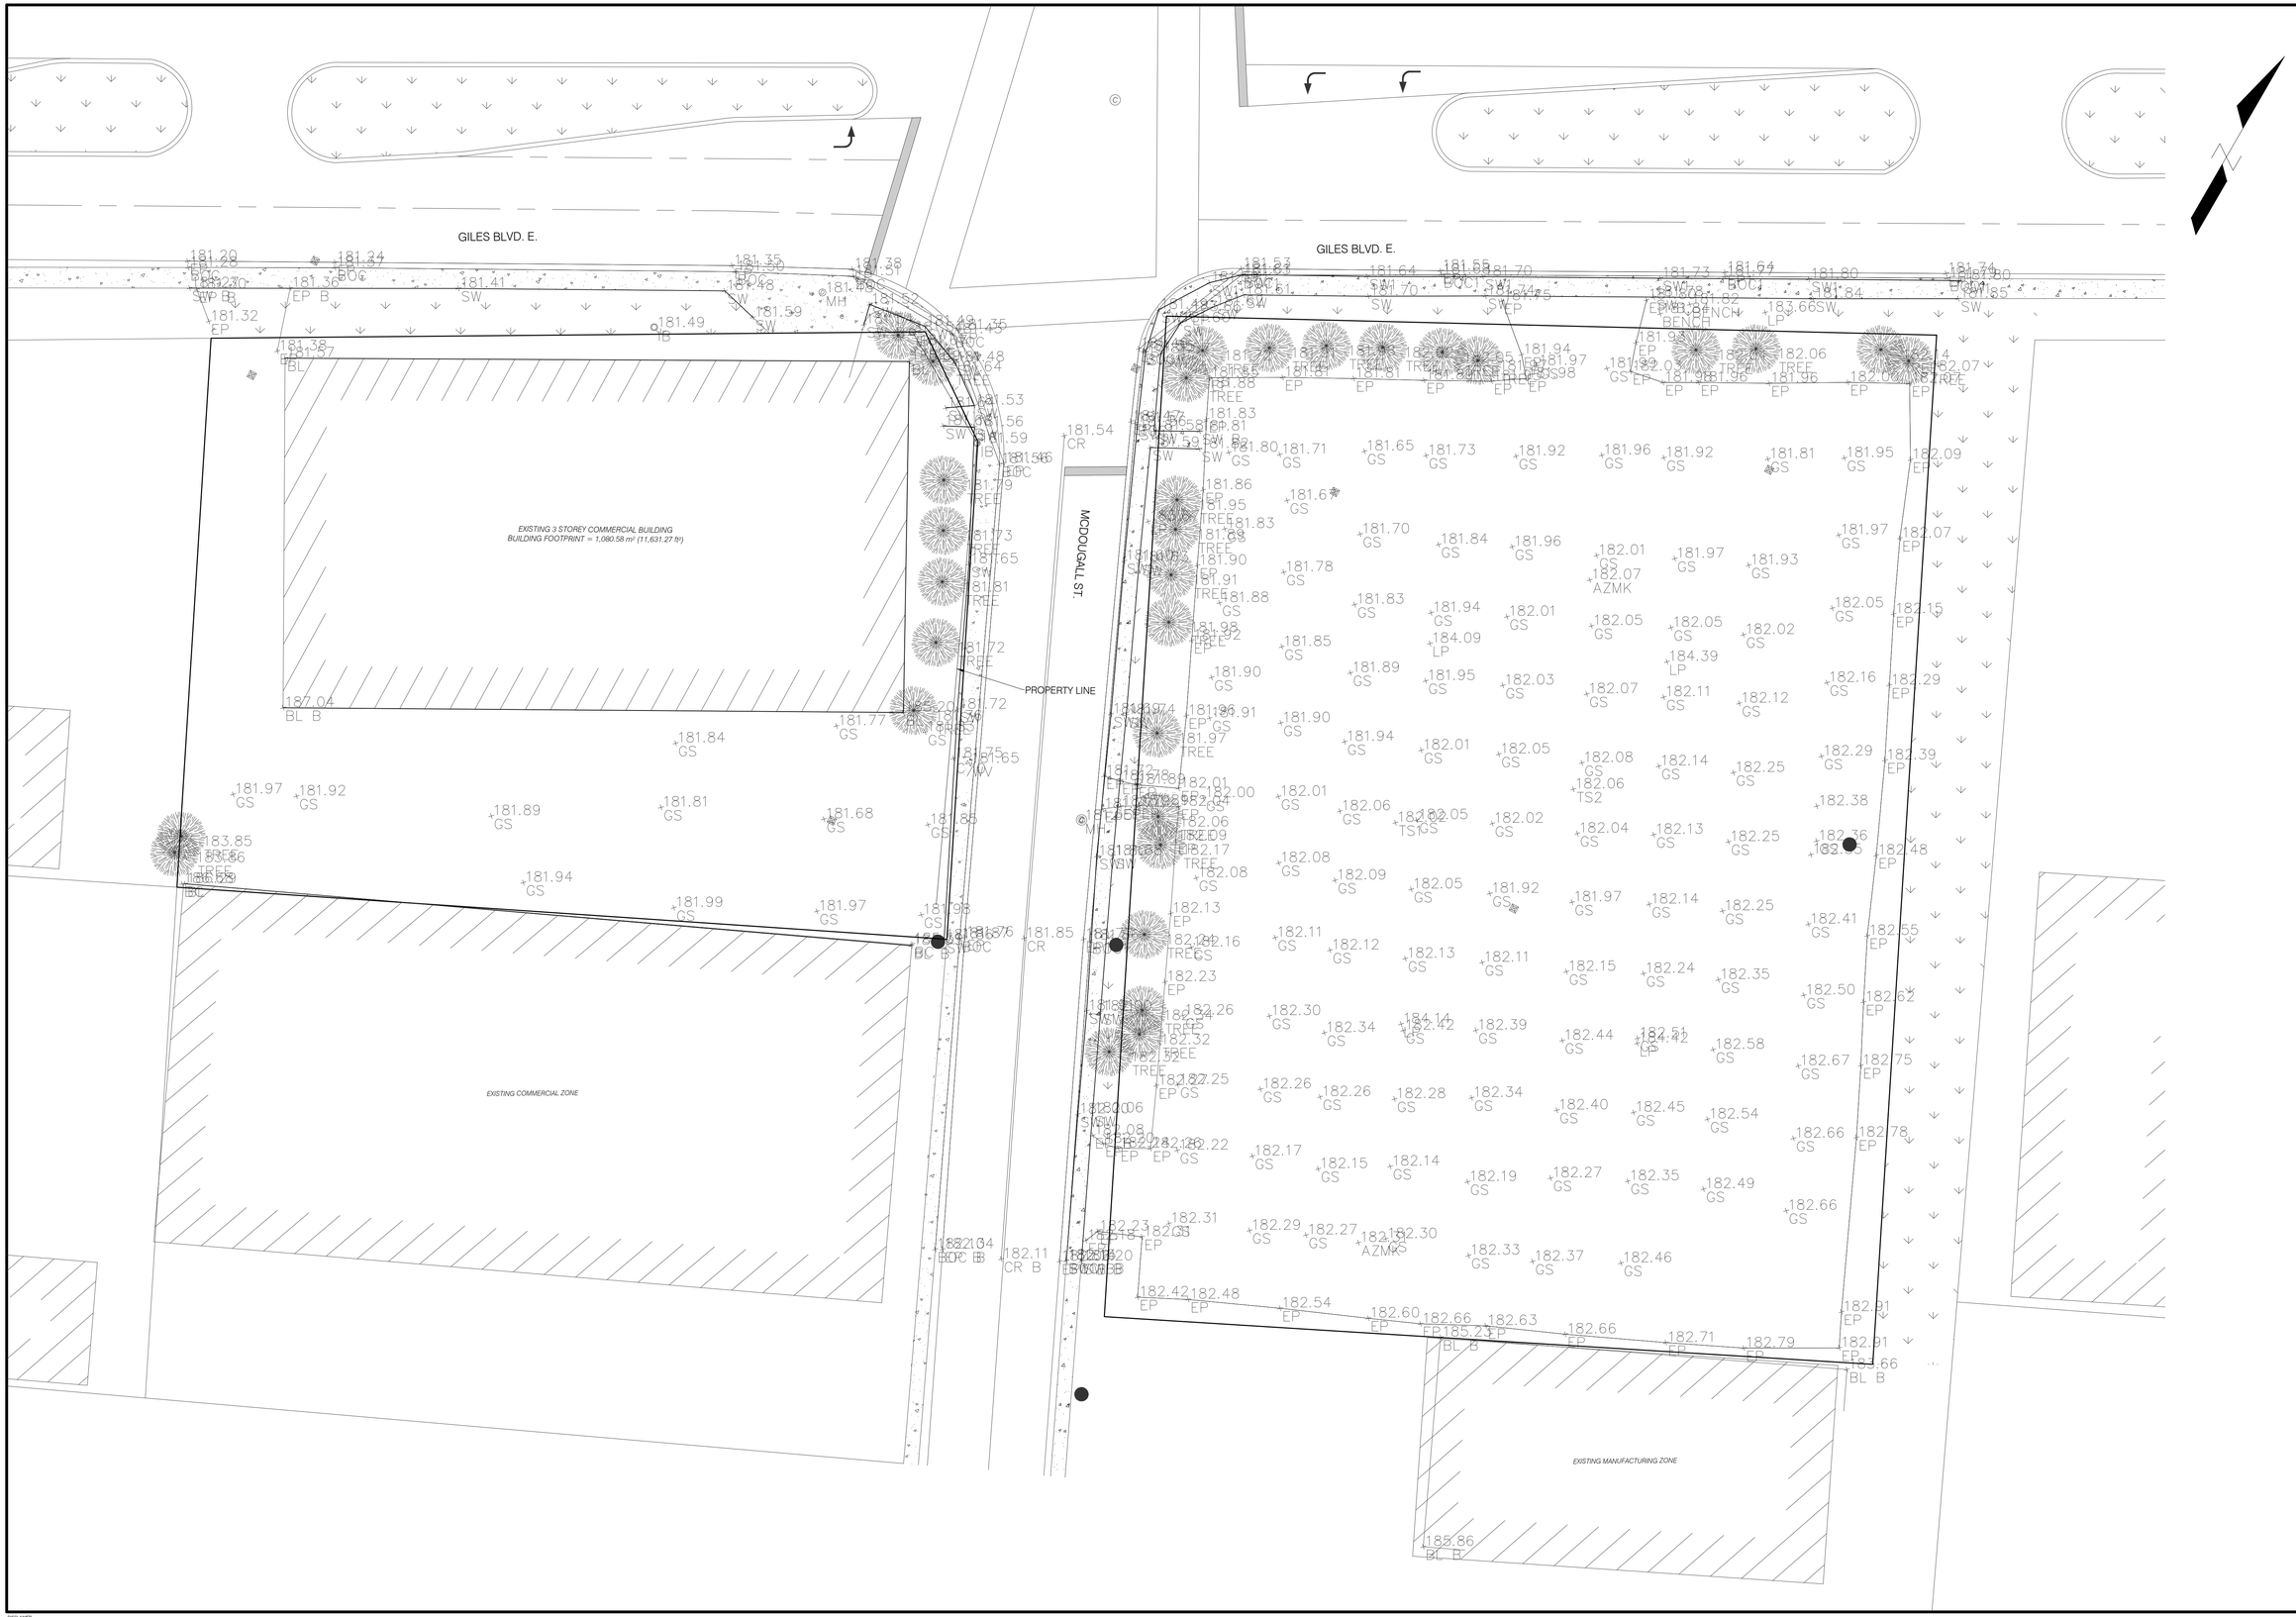

DISCLAIMER
1. THIS DRAWING IS **NOT** TO BE SCALED.
2. THIS DRAWING IS THE INSTRUMENT OF SERVICE, IS PROVIDED BY & IS THE PROPERTY OF BAIRD AE ENGINEERS PLANNERS ARCHITECTS.
3. THE CONTRACTOR MUST VERIFY & ACCEPT RESPONSIBILITY FOR ALL DIMENSIONS & CONDITIONS ON SITE & MUST NOTIFY BAIRD AE OF ANY VARIATION FROM THE SUPPLIED INFORMATION.
4. THIS DISCIPLINE IS NOT RESPONSIBLE FOR THE ACCURACY OF SURVEY, & THE OTHER DISCIPLINES INFORMATION SHOWN ON THIS DRAWING. REFER TO THE APPROPRIATE CONSULTANT'S DRAWINGS BEFORE PROCEEDING WITH THE WORK.
5. CONSTRUCTION MUST CONFORM TO ALL APPLICABLE CODES & REQUIREMENTS OF AUTHORITIES HAVING JURISDICTION.
6. THE CONTRACTOR WORKING FROM DRAWINGS NOT SPECIFICALLY MARKED FOR CONSTRUCTION MUST ASSUME FULL RESPONSIBILITY & BEAR COSTS FOR ANY CORRECTIONS OR DAMAGES RESULTING FROM THEIR WORK.

BAIRD|AE
architecture + engineering
www.bairdae.ca
Local 519-253-9151
Toll Free 1-844-246-9363
info@bairdae.ca

PARTNER / CONSULTANTS

REVISIONS

Date	Revision
JAN. 10, 2024	CITY COMMENTS
----	----
----	----
DATE:	AUGUST 28, 2023
SCALE:	1:200
DRAWN BY: CFS	X PRELIMINARY
CHECKED BY: BP	- CONSTRUCTION
APPROVED BY: ----	- RECORD

PROJECT TITLE
285 GILES E. - BULLET INVESTMENTS
285 GILES BLVD. E. WINDSOR, ON N9A 4C3

SHEET TITLE
EXISTING CONDITIONS PLAN

JOB NUMBER 23-042

SHEET NUMBER
C104

© 2023 Baird AE Inc. - 285 Giles Blvd. E. - Bullet Investments Engineering & Feasibility Drawings

January 15, 2024