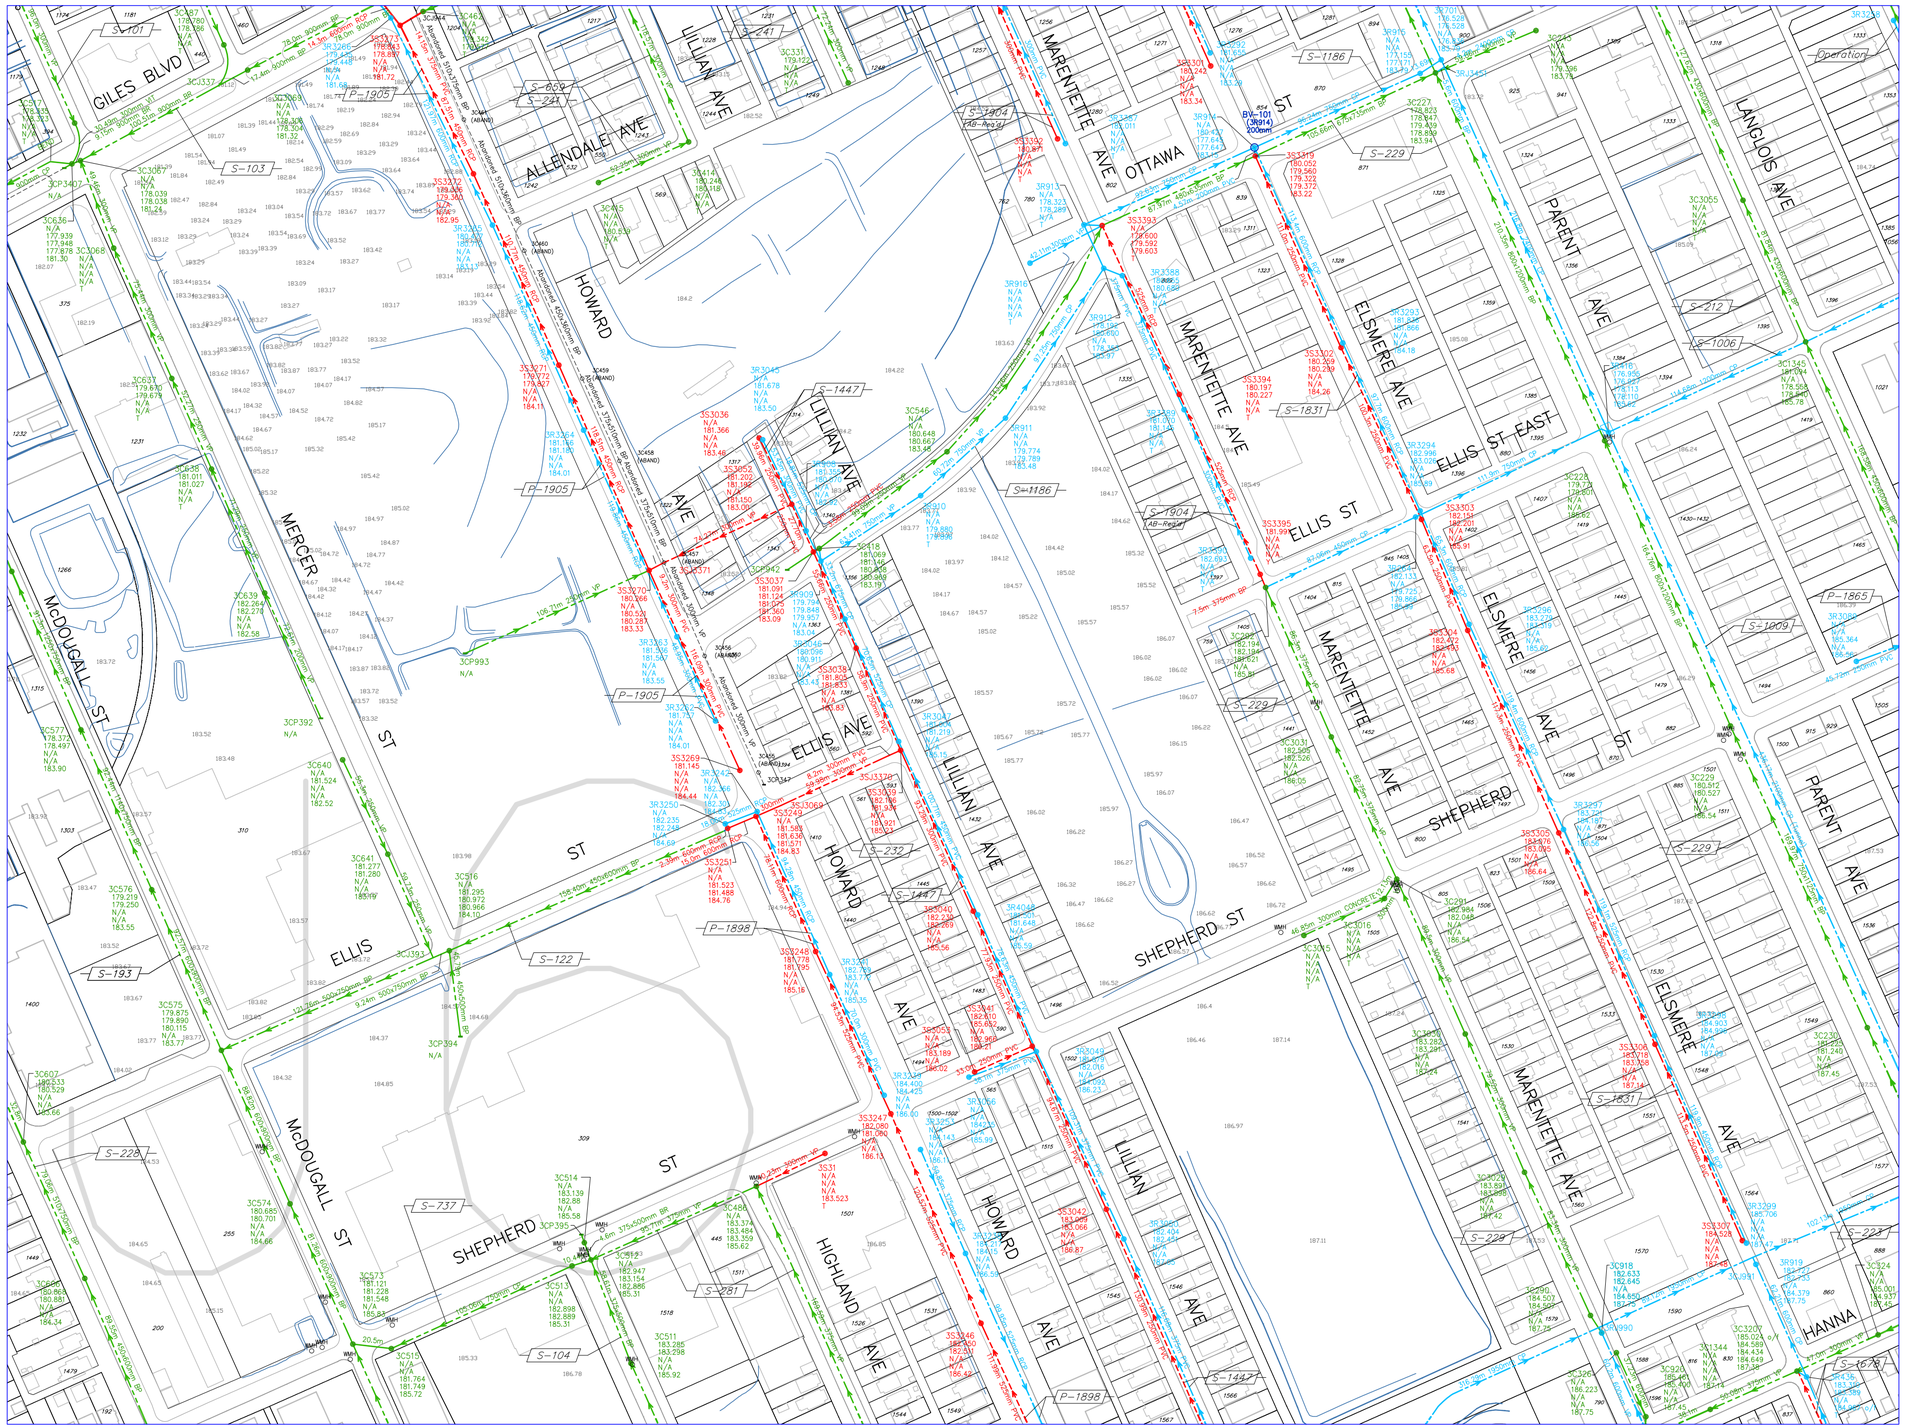

NOTE:
THE INFORMATION ON THIS PLAN IS COMPILED FROM VARIOUS SOURCES AND SHOULD BE VERIFIED PRIOR TO USE.

LOCATIONS SHOWN ARE APPROXIMATE ONLY AND SHOULD BE VERIFIED IN THE FIELD PRIOR TO WORK COMMENCING.

Table of Revisions

J6

Number	Revision	Date	By
0.	Revised	01-04-19	
	Revised	03-06-04	
	Revised	Oct. 2003	WR/JC
	Revised	June 2004	WR/JC
	Revised	June 2005	WR/JC
	Revised	June 2007	WR
	Revised	Oct. 2008	JM
	Added Elsemere Ave project to Proposed Layer	Dec. 2008	MR

I5	J5	K5
I6	**J6**	K6
I7	J7	K7

The Corporation of the City of Windsor

Engineering – Infrastructure & Geomatics

GEOMATICS ENGINEERING DEPARTMENT CITY OF WINDSOR

SEWER ATLAS

SCALE

25m 10 0 25 50 75 100 125 150m

HORIZONTAL 1 : 2000

SANITARY SEWER
STORM SEWER
COMBINED SEWER
PRIVATE SEWER
SANITARY — PROPOSED OR AS BUILT INFO N/A
STORM
GAS LINE
STEAM LINE
HYDRO ONE
R.O.W
ASSESSMENT LOT
HERB GRAY PKWY LIMITS

Type
S=Sanitary
R=Storm
C=Combined
Ward
7R0000 Manhole Number
Manhole Location
N/A North Invert
N/A South Invert
190.00 East Invert
190.00 West Invert
T Top Elevation

Type
Typical Dual Manhole
Ward
7D0000 Manhole Number
Manhole Location
N/A North Invert — N/A
N/A South Invert — N/A
190.00 East Invert — 190.00
190.00 West Invert — 190.00
T Top Elevation
Storm
Sanitary

100.85m 1200mm CP
Pipe Length
Pipe Size
Pipe Material

S-1000 CONSTRUCTION DWG NUMBER