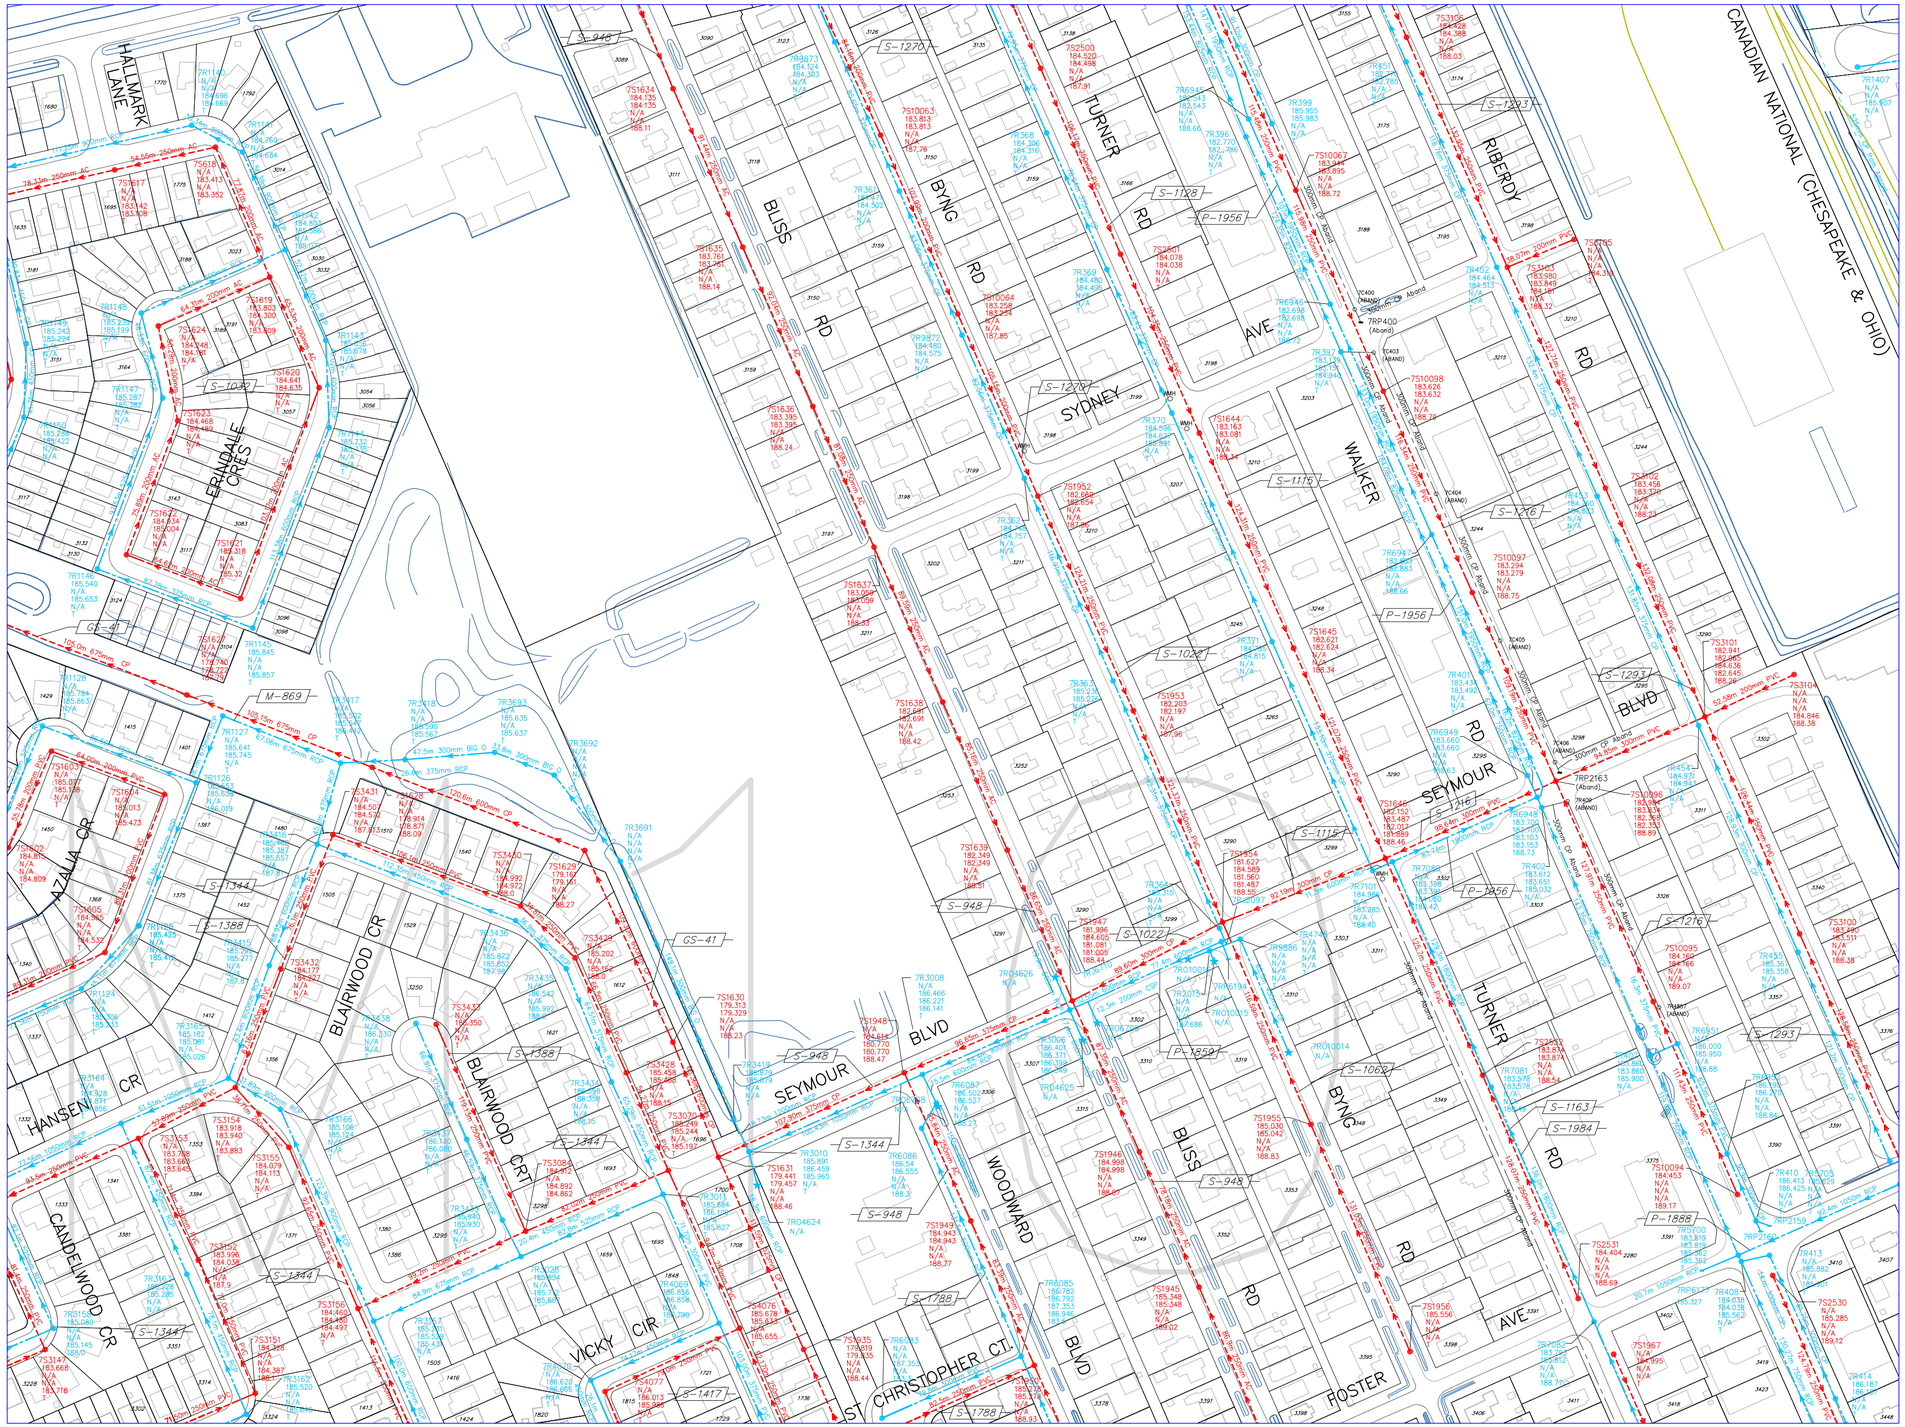

NOTE:
THE INFORMATION ON THIS PLAN IS COMPILED FROM VARIOUS SOURCES AND SHOULD BE VERIFIED PRIOR TO USE.

LOCATIONS SHOWN ARE APPROXIMATE ONLY AND SHOULD BE VERIFIED IN THE FIELD PRIOR TO WORK COMMENCING.

Table of Revisions

M10			
Number	Revision	Date	By
0.	Revised	Oct. 2003	WR/JC
	Revised	June 2004	WR/JC
	Revised	June 2005	WR/JC
	Revised	June 2007	WR
	Added P-1956	Mar 2013	MLR
	Added S-1984 Proposed	May 2014	MLR
	Added S-1984 As-Built	Dec 2014	MLR
	Added P-1956 As-built	June 2015	MLR

The Corporation of the City of Windsor

Engineering – Infrastructure & Geomatics

GEOMATICS ENGINEERING DEPARTMENT CITY OF WINDSOR

SEWER ATLAS

SCALE

25m 10 0 25 50 75 100 125 150m

HORIZONTAL 1 : 2000

SANITARY SEWER
STORM SEWER
COMBINED SEWER
PRIVATE SEWER
SANITARY — PROPOSED OR AS BUILT INFO N/A
STORM
GAS LINE
STEAM LINE
HYDRO ONE
R.O.W
ASSESSMENT LOT
HERB GRAY PKWY LIMITS

Type: S=Sanitary R=Storm C=Combined
Ward — 7R0000 — Manhole Number
Manhole Location — N/A — North Invert
N/A — South Invert
190.00 — East Invert
190.00 — West Invert
Top Elevation

Type: Typical Dual Manhole
Ward — 7000000 — Manhole Number
Manhole Location — N/A — North Invert N/A
N/A — South Invert N/A
190.00 — East Invert 190.00
190.00 — West Invert 190.00
Top Elevation
Storm Sanitary

100.85m 1200mm CP
Pipe Length — Pipe Size — Pipe Material

S-1000 — CONSTRUCTION DWG NUMBER

L9	M9	N9
L10	**M10**	N10
L11	M11	N11