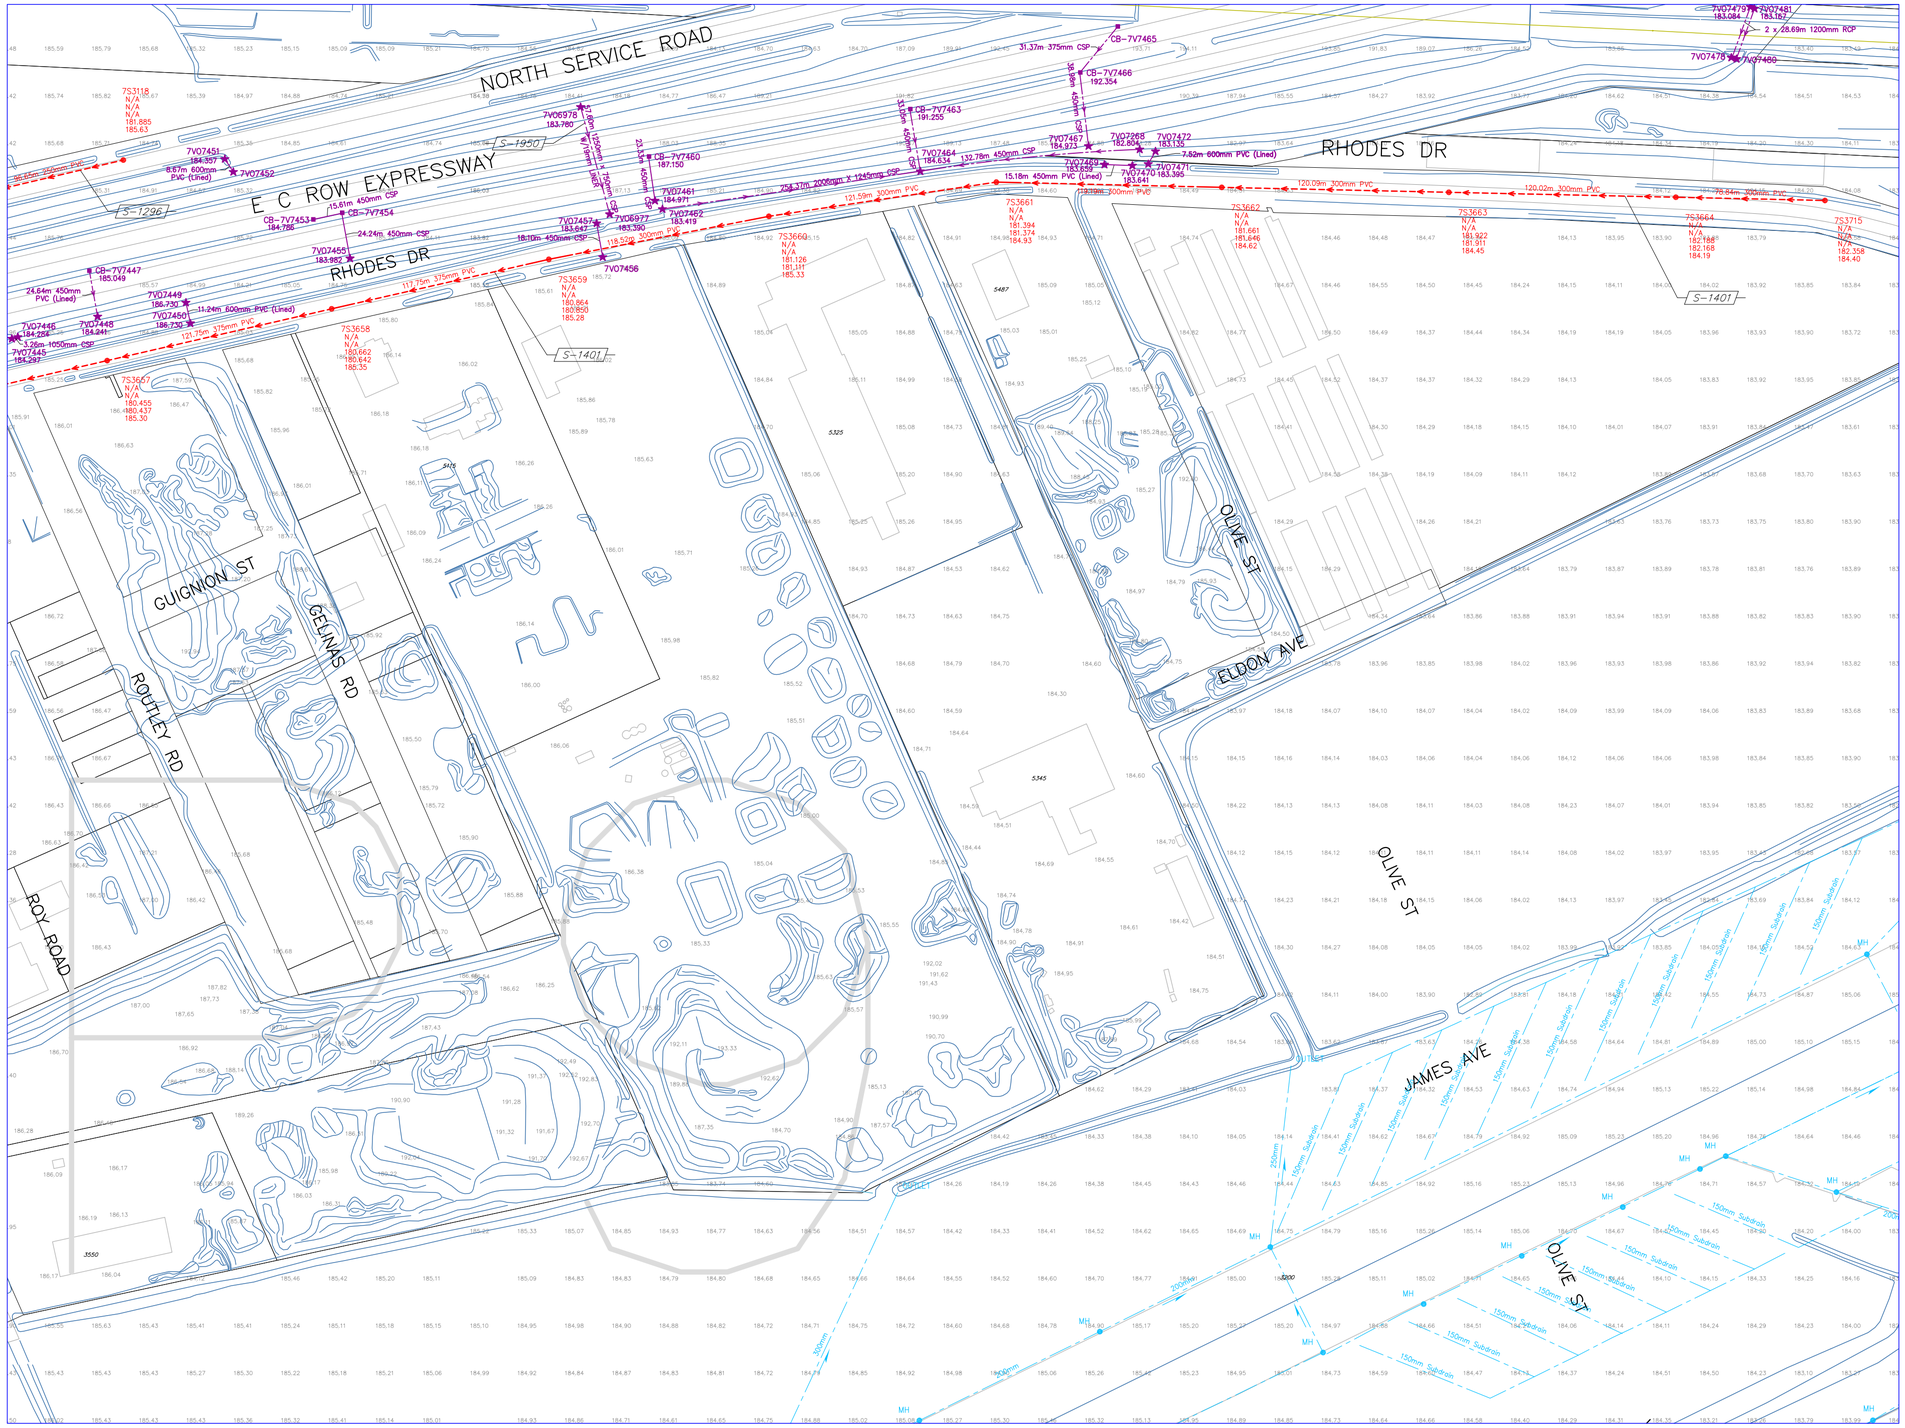

NOTE:
THE INFORMATION ON THIS PLAN IS COMPILED FROM VARIOUS SOURCES AND SHOULD BE VERIFIED PRIOR TO USE.

LOCATIONS SHOWN ARE APPROXIMATE ONLY AND SHOULD BE VERIFIED IN THE FIELD PRIOR TO WORK COMMENCING.

Table of Revisions

P9			
Number	Revision	Date	By
0.	Revised	01-04-19	
	Revised	03-07-04	
	Revised	Oct. 2003	WR/JC
	Revised	June 2004	WR/JC
	Revised	June 2005	WR/JC
	Revised	June 2007	WR
	Revised	Aug. 2017	NS

08	P8	Q8
09	**P9**	Q9
010	P10	Q10

The Corporation of the City of Windsor

Engineering – Infrastructure & Geomatics

GEOMATICS ENGINEERING DEPARTMENT CITY OF WINDSOR

SEWER ATLAS

SCALE

25m 10 0 25 50 75 100 125 150m

HORIZONTAL 1 : 2000

SANITARY SEWER
STORM SEWER
COMBINED SEWER
PRIVATE SEWER
SANITARY — PROPOSED OR AS BUILT INFO N/A
STORM — CULVERTS, CATCH BASINS AND OUTLETS
GAS LINE
STEAM LINE
HYDRO ONE
R.O.W
ASSESSMENT LOT

Ward — Type (S=Sanitary, R=Storm, C=Combined) — 7R0000 Manhole Number — Manhole Location — N/A North Invert — N/A South Invert — 190.00 East Invert — 190.00 West Invert — T Top Elevation

100.85m Pipe Length — 1200mm CP Pipe Size — Pipe Material

Typical Dual Manhole: 7D0000 Manhole Number; Storm / Sanitary

S-1000 CONSTRUCTION DWG NUMBER

HERB GRAY PKWY LIMITS