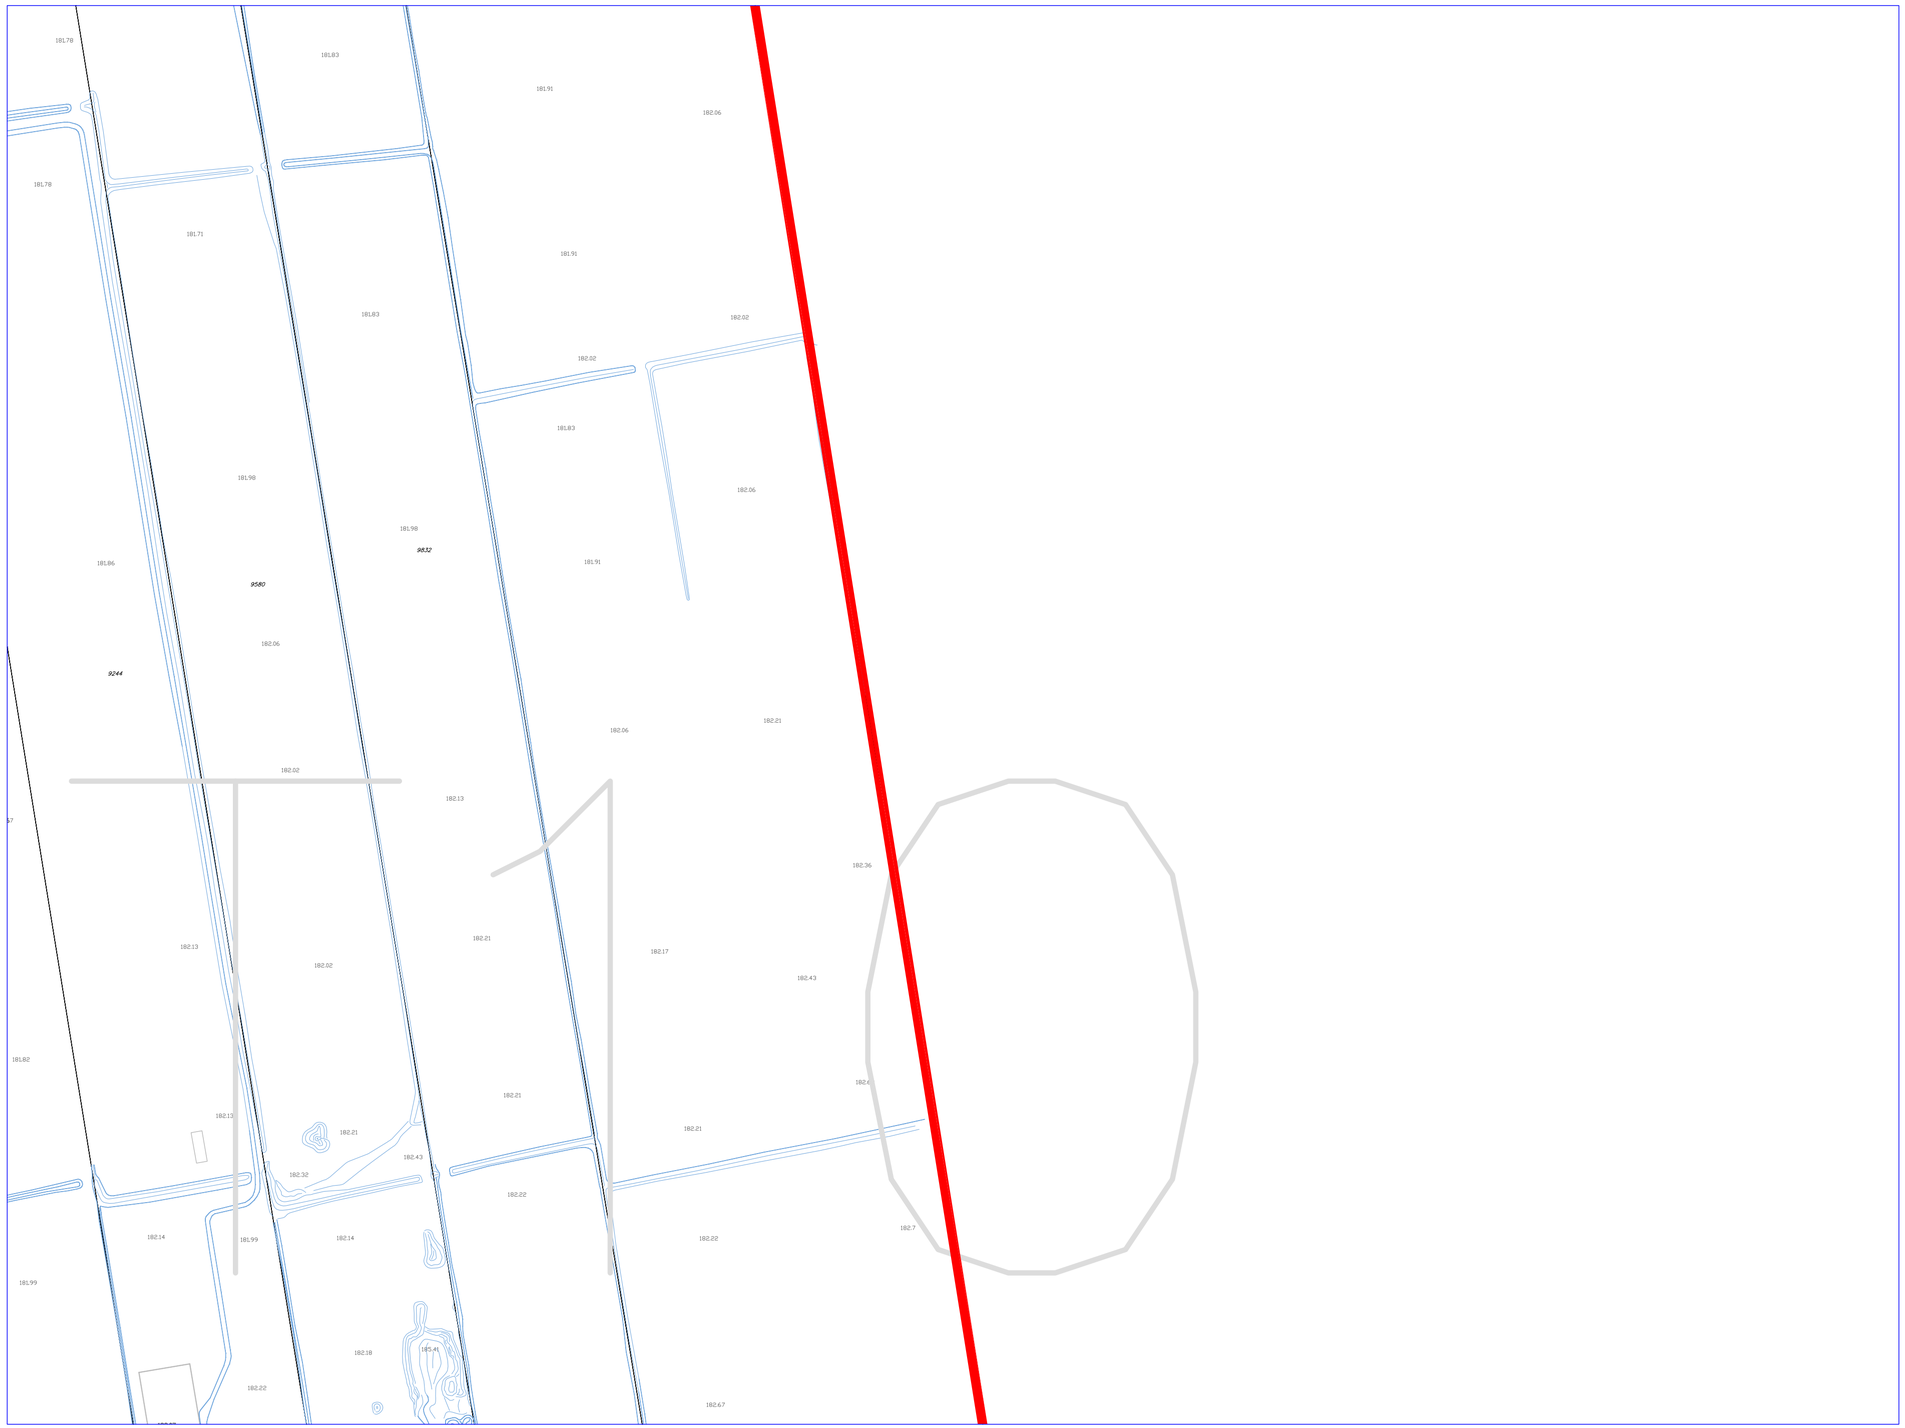

NOTE:
THE INFORMATION ON THIS PLAN IS COMPILED FROM VARIOUS SOURCES AND SHOULD BE VERIFIED PRIOR TO USE.

LOCATIONS SHOWN ARE APPROXIMATE ONLY AND SHOULD BE VERIFIED IN THE FIELD PRIOR TO WORK COMMENCING.

Table of Revisions

T10			
Number	Revision	Date	By
0.	Revised	Sept/2002	
	Revised	Oct. 2003	WR/JC
	Revised	June 2004	WR/JC
	Revised	June 2005	WR/JC
	Revised	June 2007	WR

The Corporation of the City of Windsor

Engineering – Infrastructure & Geomatics

GEOMATICS ENGINEERING DEPARTMENT CITY OF WINDSOR

SEWER ATLAS

SCALE

25m 10 0 25 50 75 100 125 150m

HORIZONTAL 1 : 2000

SANITARY SEWER
STORM SEWER
COMBINED SEWER
PRIVATE SEWER
SANITARY / STORM — PROPOSED OR AS BUILT INFO N/A
GAS LINE
STEAM LINE
HYDRO ONE
R.O.W
ASSESSMENT LOT

Type: S=Sanitary, R=Storm, C=Combined
Ward
Manhole Location
7R0000 — Manhole Number
N/A — North Invert
N/A — South Invert
190.00 — East Invert
190.00 — West Invert
T — Top Elevation
100.85m 1200mm CP
Pipe Length / Pipe Size / Pipe Material

Type: Typical Dual Manhole
Ward
Manhole Location
7D0000 — Manhole Number
N/A — North Invert
N/A — South Invert
190.00 — East Invert
190.00 — West Invert
T — Top Elevation
Storm / Sanitary
S-1000 — CONSTRUCTION DWG NUMBER

S9	T9	U9
S10	T10	U10
S11	T11	U11